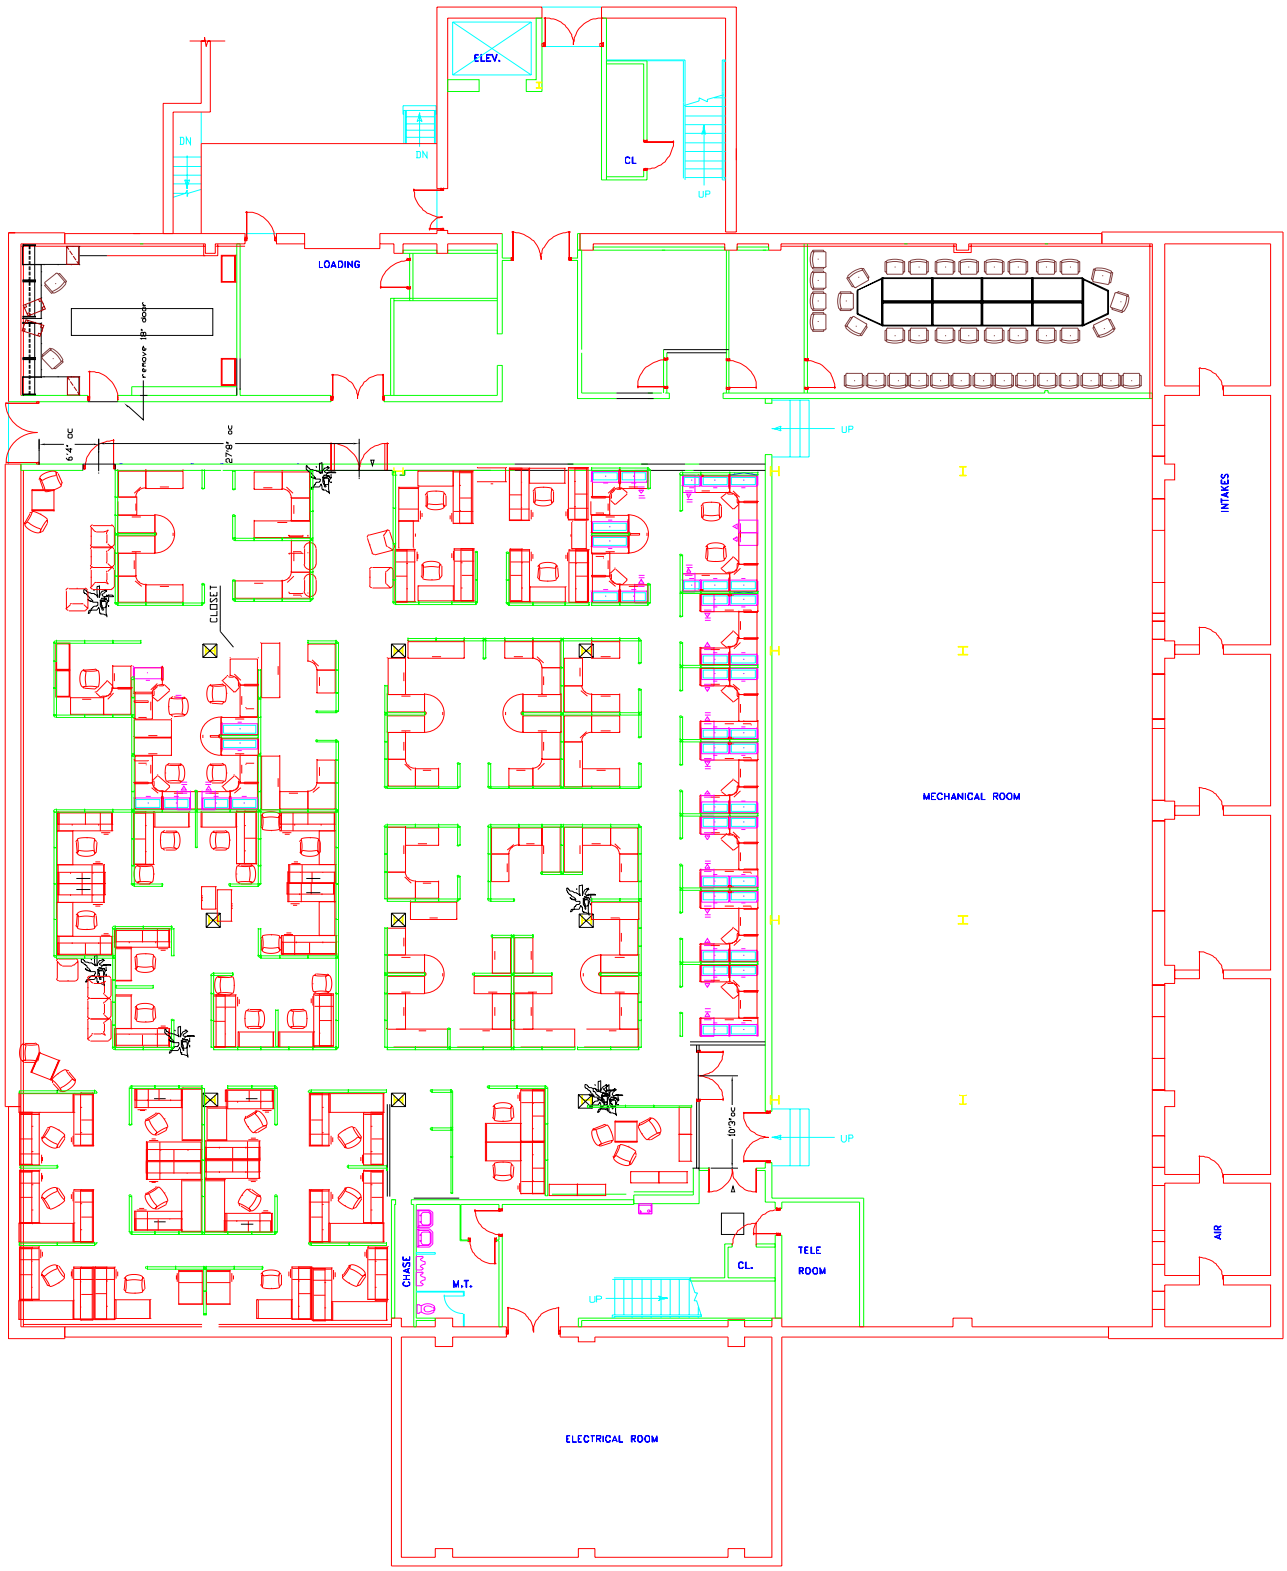
ELEV.
DN
DN
CL
UP
LOADING
remove 18" door
6'4" oc
27'8" oc
UP
INTAKES
CLOSET
MECHANICAL ROOM
10'3" oc
UP
AIR
CHASE
M.T.
CL.
TELE
ROOM
UP
ELECTRICAL ROOM